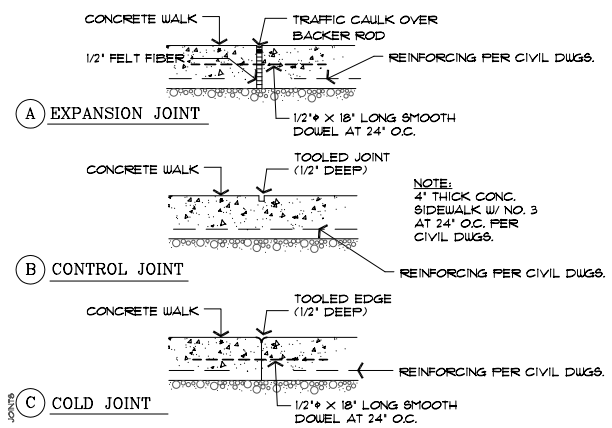

(2) 3-5/8" X 20" GA. MTL. STUD PLUMBING WALL

WALL SYSTEM PER STRUCTURAL DRAWINGS

STOREFRONT SYSTEM

DOOR SEE, A4.1 FOR DOOR SCHEDULE

WINDOW SEE, A4.1 FOR WINDOW SCHEDULE

1 ELECTRICAL SWITCHGEAR
2 FIRE RISER PROVIDE KNOX BOX AT DOOR
3 TELEPHONE BOARD

CONCRETE JOINTS	1-1/2"	16			12			8	LEGEND AND KEY NOTES	NS	4

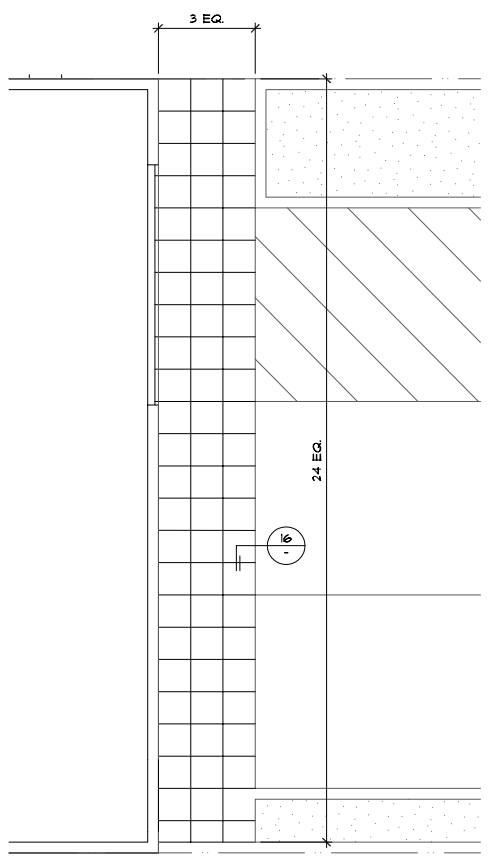

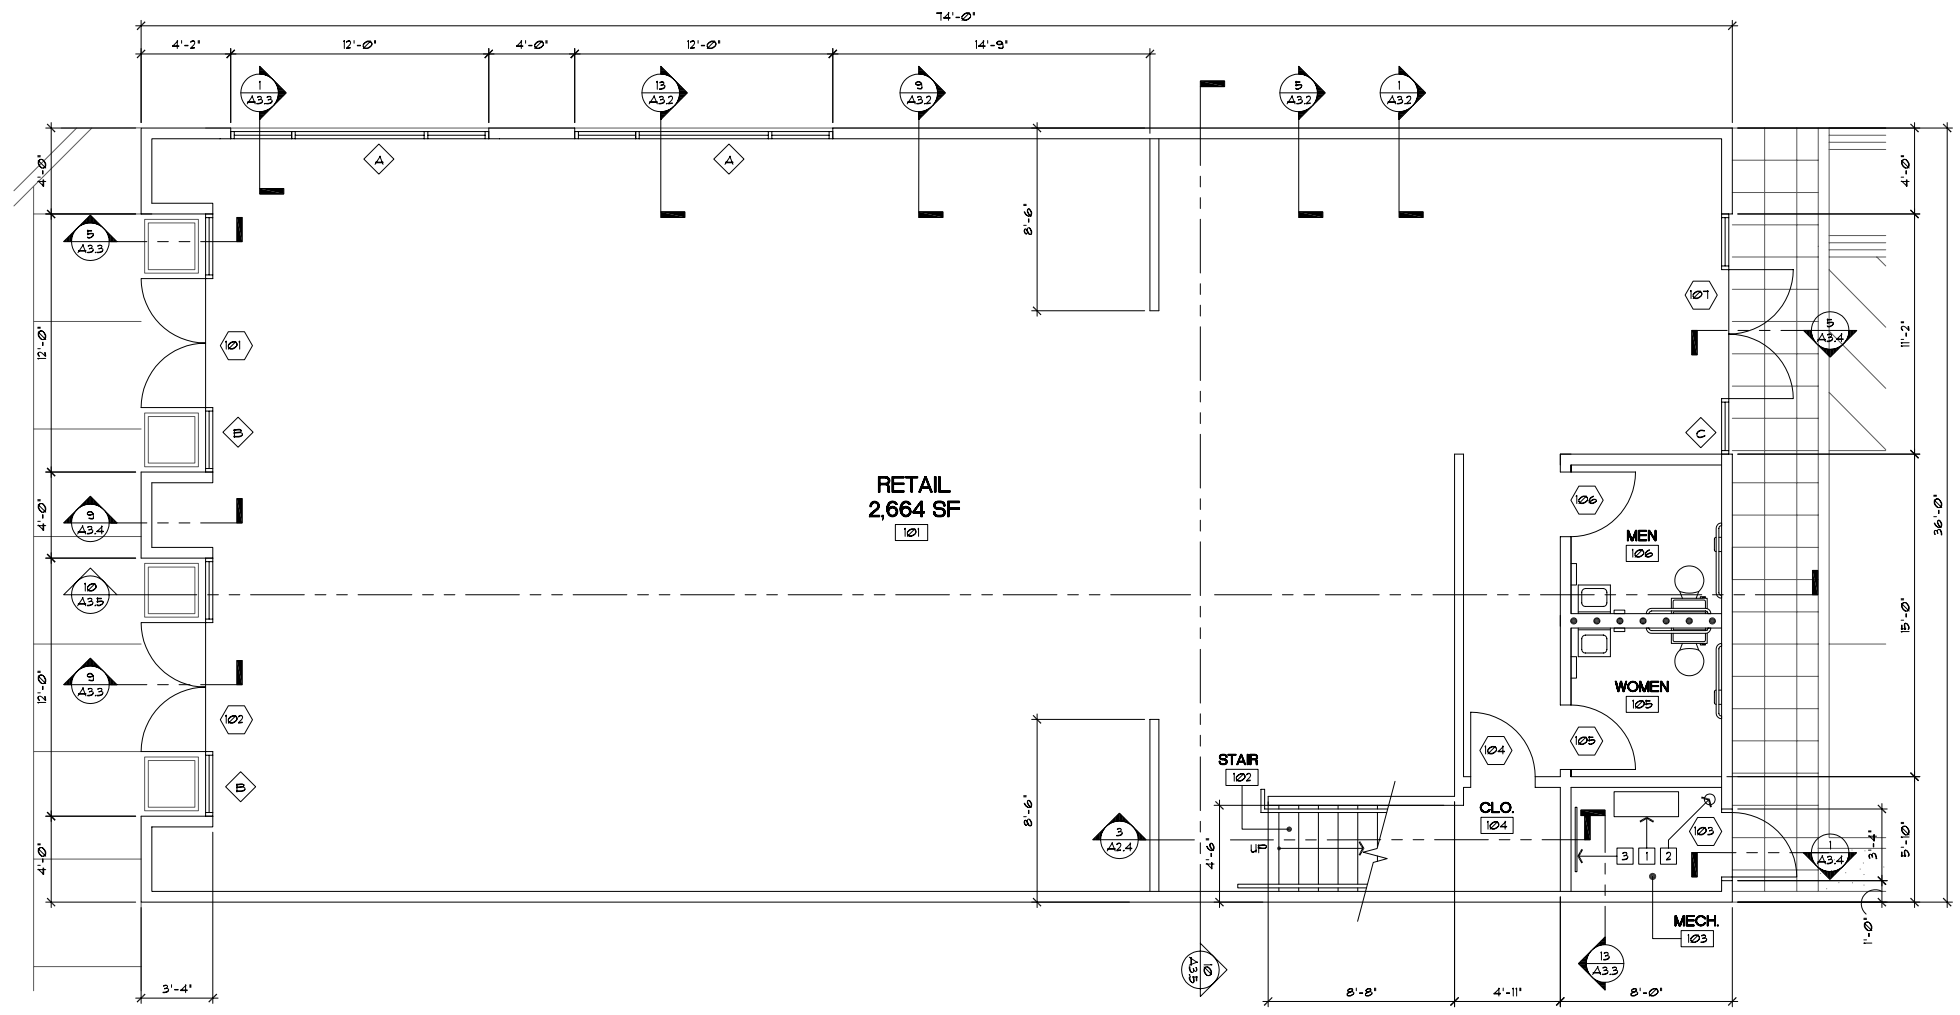

WALK PLAN		13	FLOOR PLAN	1/4"	1

JE ARCHITECTS

1153 MERIDIAN AVENUE, SUITE 208
SAN JOSE, CA 95125-4321
(408) 265-5255 / (408) 265-6155 FAX
WWW.JEARCHITECTS.COM

LICENSED ARCHITECT
JEFFREY E. EATON
C 26469
EXP. 5/05
STATE OF CALIFORNIA

MONTEREY STREET RETAIL
7660 MONTEREY ST.
GILROY, CALIFORNIA
AMERICAN WEST PROPERTIES

REVISIONS
PLAN CHECK SUBMITTAL NOVEMBER 22, 2004

FLOOR PLAN

DATE: JULY 30, 2004
PROJECT NO.: 5.082
DRAWN BY: JE/TA

A2.1

© 2004 JE ARCHITECTS